



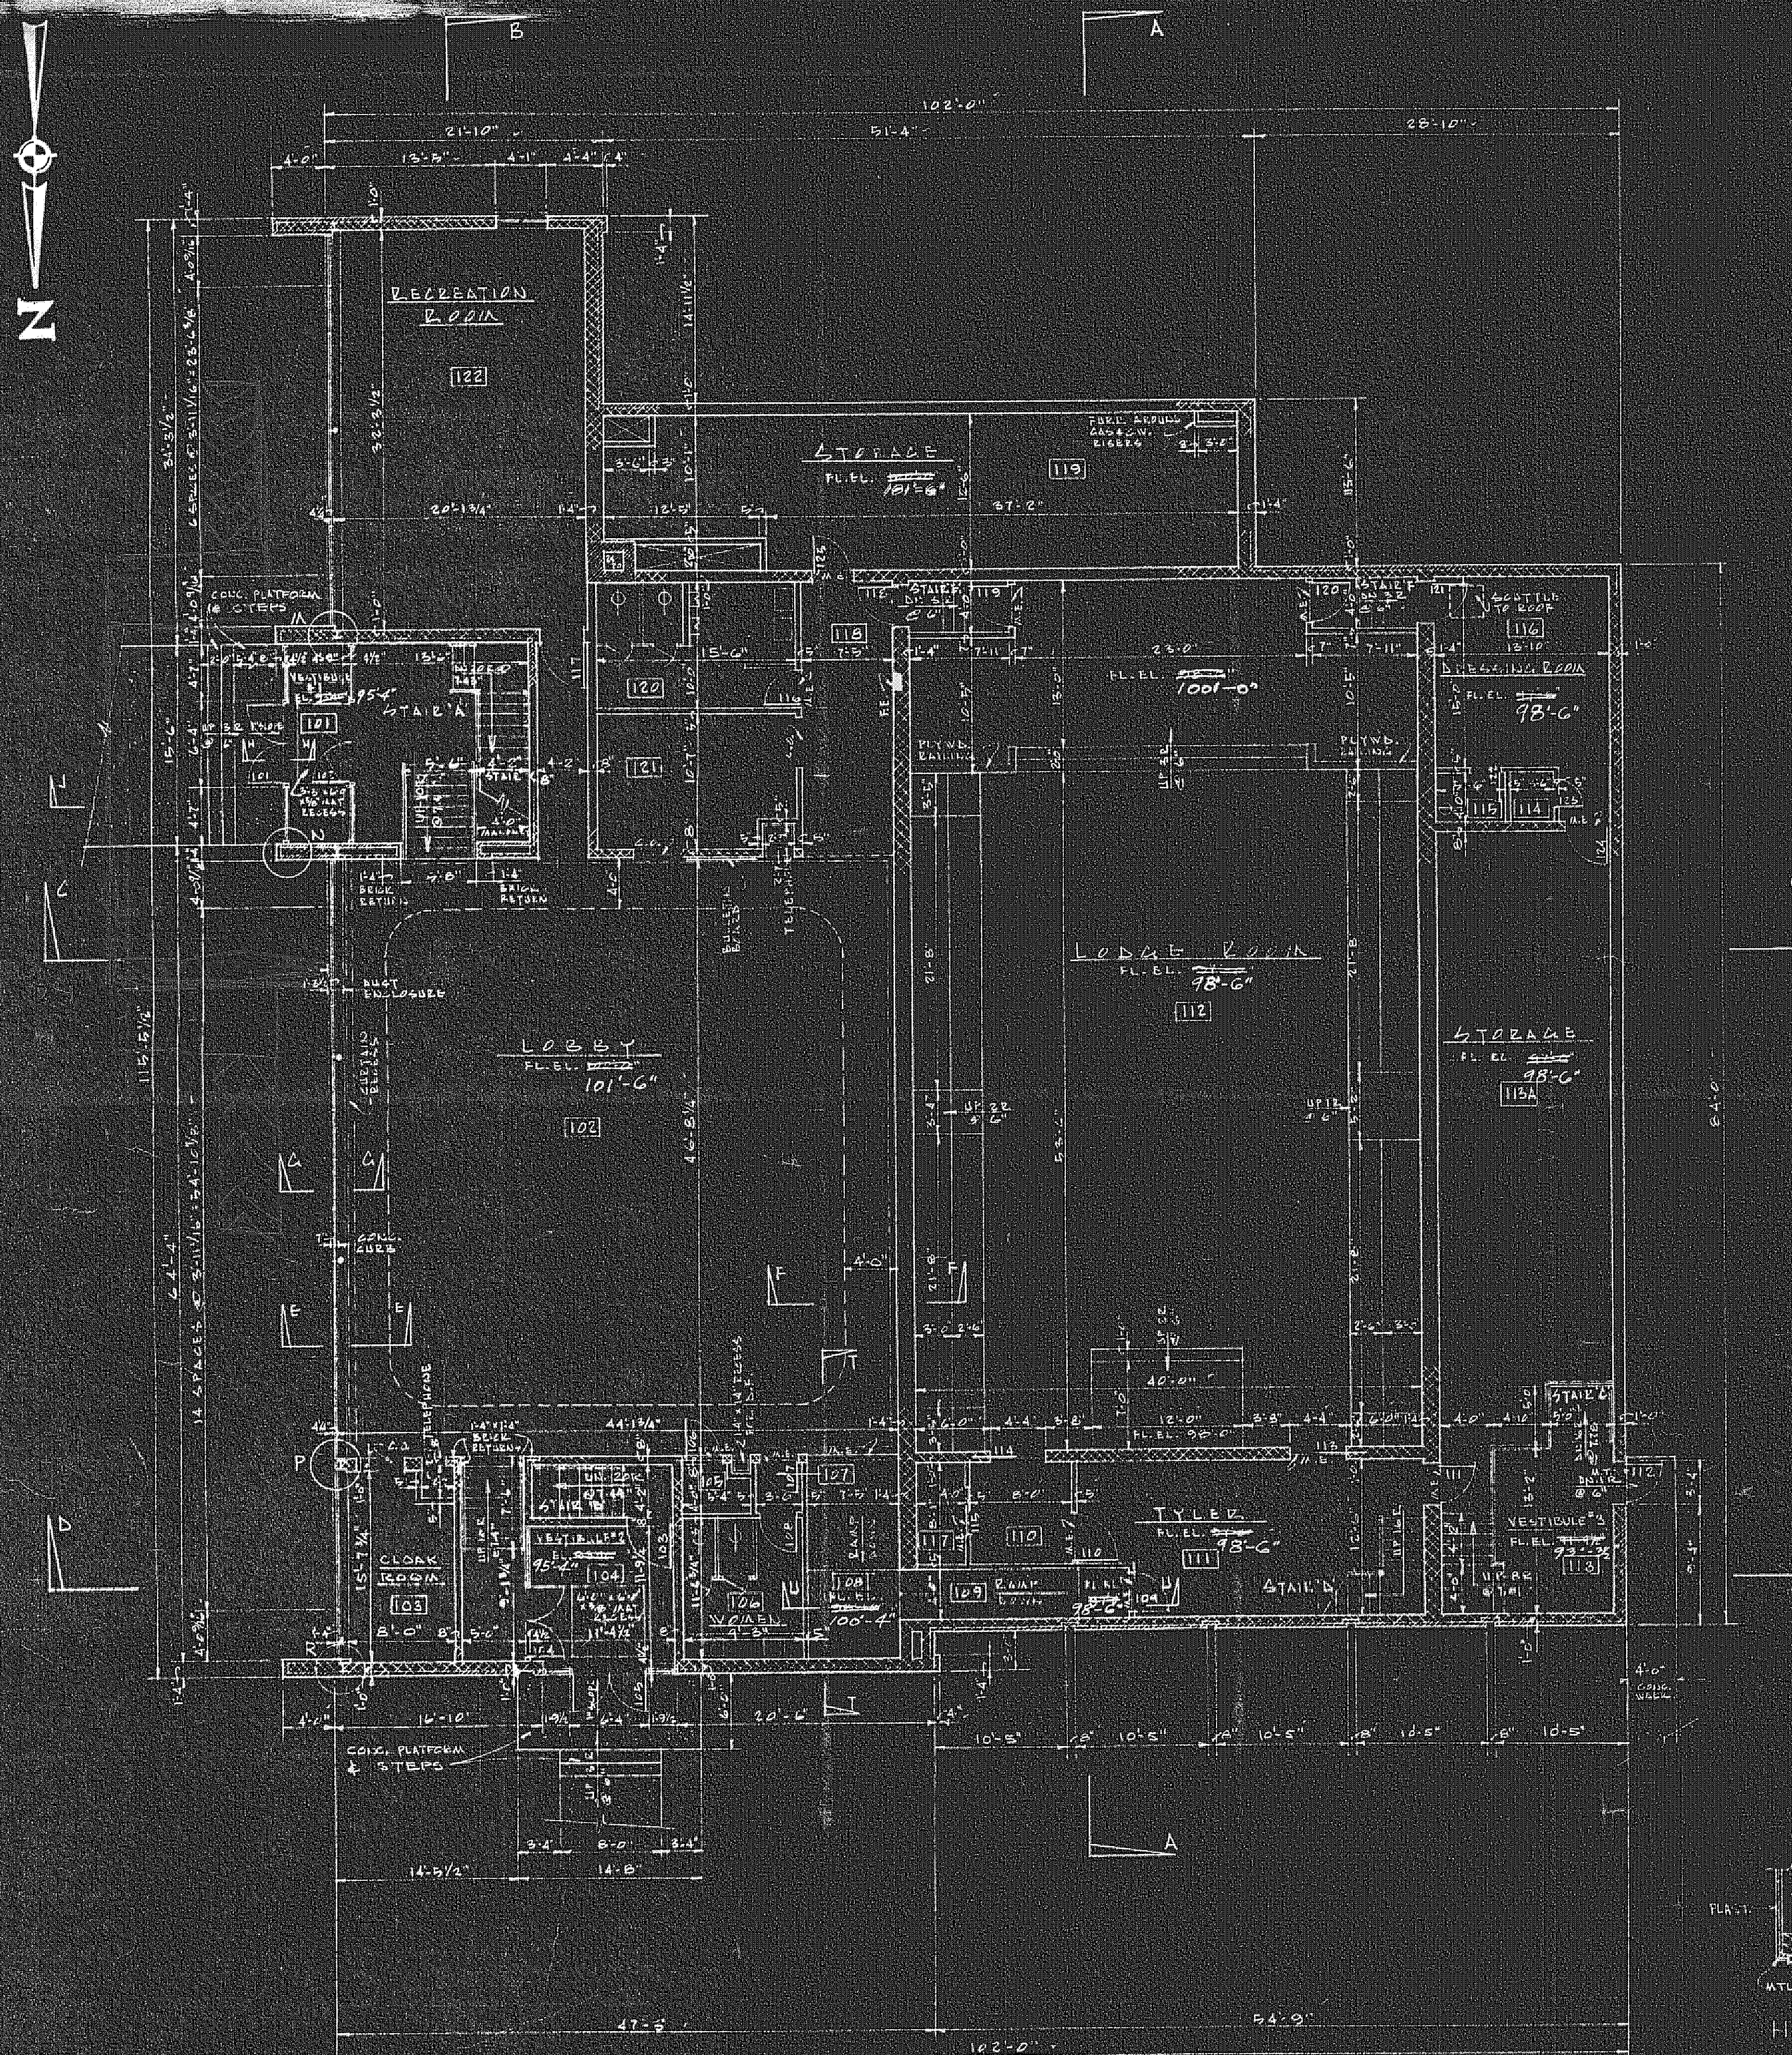

MAIN FLOOR PLAN
SCALE: 1/8" = 1'-0"

NOTE: BUILD C BLOCK WALL FIRST & SET SLIDING DOOR TRACK BEFORE BUILDING THE A WALL. LOCATE THE C WALL ADJOINING THE LOBBY ROOM & THE A WALL ON THE PREPARATION ROOM SIDE PROVIDE ABC WEATHERSTRIPPING.

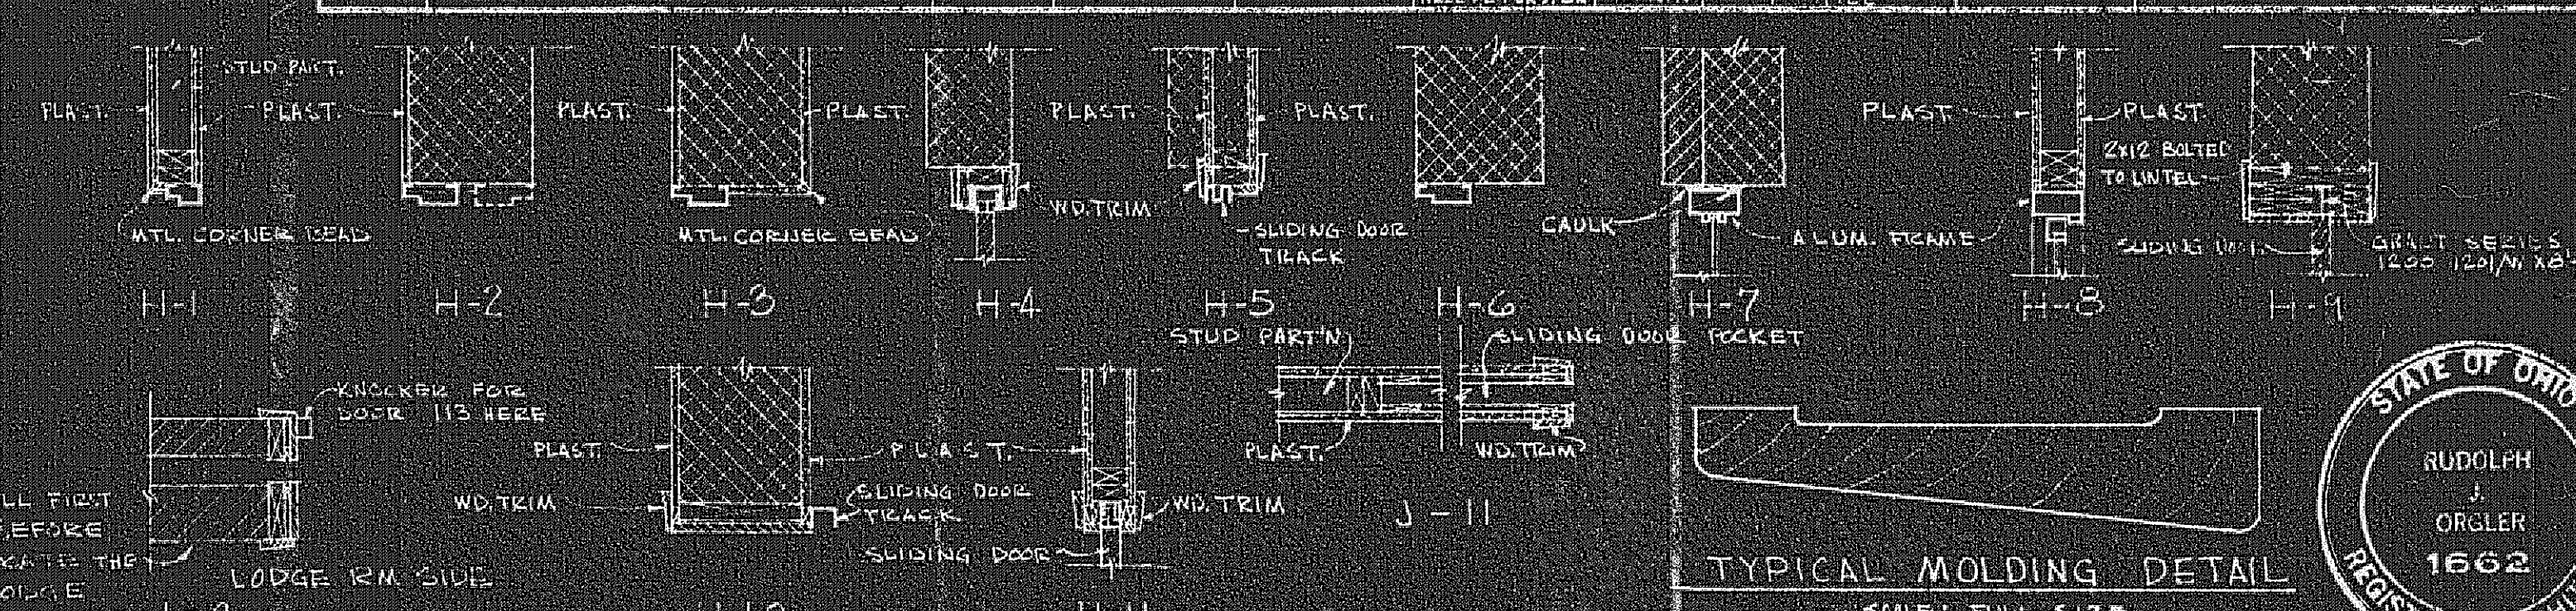

HEAD AND DETAILS
SCALE: 3/4" = 1'-0"

NOTE: MASONRY & STUD WALLS AS SHOWN ABOVE VARY IN THICKNESS CHECK PLANS FOR EXACT DIMENSIONS & FINISH DESIGN. HANG DETAILS TO BE SIMILAR TO THE CORRESPONDING HEAD DETAILS UNLESS OTHERWISE DETAILED.

DOOR SCHEDULE

DOOR NO.	DOOR			FRAME					REMARKS
	SIZE	THICK	TYPE	MATERIAL	MASONRY OP.	MATERIAL	JAMB	HEAD	
101	2'-3"0" x 7'-0"	1 3/4"	H	ALUMINUM		ALUMINUM	ALUM.	ALUM.	SEE DET. ON T-2
102	2'-3"0" x 7'-0"	1 3/4"	H	ALUMINUM		ALUMINUM	ALUM.	ALUM.	CLOSER
103	3'-0" x 7'-0"	1 3/4"	C	WOOD-S.G.	5'-10" x 7'-2"	METAL	J-6	H-6	CLOSER
104	2'-3"0" x 7'-0"	1 3/4"	H	ALUMINUM		ALUMINUM	ALUM.	ALUM.	CLOSER
105	2'-3"0" x 7'-0"	1 3/4"	H	ALUMINUM		ALUMINUM	ALUM.	ALUM.	CLOSER
106	3'-0" x 7'-0"	1 3/4"	B	WOOD	3'-4" x 7'-2"	METAL	J-6	H-6	METAL
107	2'-6" x 7'-0"	1 3/4"	B	WOOD	2'-10" x 7'-2"	METAL	J-2	H-2	METAL
108	2'-6" x 7'-0"	1 3/4"	B	WOOD		METAL	J-1	H-1	METAL
109	3'-0" x 7'-0"	1 3/4"	C	WOOD-S.G.		WOOD	J-1	H-1	METAL
110	4'-0" x 7'-0"	1 3/4"	A	WOOD		WOOD	J-1	H-1	METAL
111	3'-0" x 7'-0"	1 3/4"	C	WOOD-S.G.	3'-4" x 7'-2"	METAL	J-2	H-6	METAL
112	3'-0" x 7'-0"	1 3/4"	A	WOOD-S.G.	3'-4" x 7'-2"	METAL	J-6	H-6	METAL
113	4'-0" x 7'-0"	1 3/4"	A	WOOD-S.G.	4'-4" x 7'-2"	WOOD	J-9	H-9	METAL
114	8'-0" x 7'-0"	1 3/4"	B	WOOD		WOOD	J-9	H-9	METAL
115	2'-6" x 7'-0"	1 3/4"	B	WOOD		METAL	J-1	H-1	METAL
116	3'-0" x 7'-0"	1 3/4"	C	WOOD	3'-10" x 7'-2"	METAL	J-6	H-6	METAL
117	3'-0" x 7'-0"	1 3/4"	A	WOOD-S.G.		METAL	J-6	H-6	METAL
118	3'-0" x 7'-0"	1 3/4"	A	WOOD-S.G.		METAL	J-1	H-1	METAL
119	3'-0" x 7'-0"	1 3/4"	A	WOOD-S.G.		METAL	J-1	H-1	METAL
120	3'-0" x 7'-0"	1 3/4"	A	WOOD-S.G.		METAL	J-1	H-1	METAL
121	3'-0" x 7'-0"	1 3/4"	A	WOOD-S.G.	3'-4" x 7'-2"	WOOD	J-6	H-6	METAL
122	2'-6" x 7'-0"	1 3/4"	B	WOOD		METAL	J-1	H-1	METAL
123	2'-6" x 7'-0"	1 3/4"	A	WOOD		WOOD	J-1	H-1	METAL
124	3'-0" x 7'-0"	1 3/4"	A	WOOD	3'-4" x 7'-2"	WOOD	J-6	H-6	METAL
125	3'-0" x 7'-0"	1 3/4"	A	WOOD-S.G.	3'-10" x 7'-2"	WOOD	J-6	H-6	METAL
201	3'-0" x 7'-0"	1 3/4"	B	WOOD		WOOD	J-11	H-11	
202	3'-0" x 7'-0"	1 3/4"	A	WOOD		WOOD	J-11	H-11	
203	2'-6" x 7'-0"	1 3/4"	B	WOOD		METAL	J-11	H-11	

ROOM FINISH SCHEDULE

NAME	NO.	FLOOR		WALLS		CEILING		REMARKS
		FINISH	BASE	MATERIAL	FINISH	MATERIAL	FINISH	
VESTIBULE #1	101	VINYL ASB.	RUBBER	MASONRY	PLASTER	ACQUIT.	TILE	
LOBBY	102	VINYL ASB.	RUBBER	MASONRY	PLASTER	ACQUIT.	TILE	
CLUB ROOM	103	VINYL ASB.	RUBBER	MASONRY	PLASTER	ACQUIT.	TILE	
VESTIBULE #2	104	VINYL ASB.	RUBBER	MASONRY	PLASTER	ACQUIT.	TILE	
JANITOR'S CLOSET	105	TERAZZO	TERAZZO	TERAZZO	TERAZZO	TERAZZO	TERAZZO	
WOMEN'S REST ROOM	106	TERAZZO	TERAZZO	TERAZZO	TERAZZO	TERAZZO	TERAZZO	
WOMEN'S ENTRY	107	TERAZZO	TERAZZO	TERAZZO	TERAZZO	TERAZZO	TERAZZO	
HALL	108	TERAZZO	RUBBER	TERAZZO	TERAZZO	TERAZZO	TERAZZO	
HALL	109	TERAZZO	RUBBER	TERAZZO	TERAZZO	TERAZZO	TERAZZO	
PREPARATION ROOM	110	CONC.	RUBBER	CONC.	CONC.	CONC.	CONC.	
TYLER'S ROOM	111	VINYL ASB.	RUBBER	MASONRY	PLASTER	ACQUIT.	TILE	
LOBBY ROOM	112	CONC.	WOOD	MASONRY	PLASTER	ACQUIT.	TILE	
VESTIBULE #3	113	CONC.		MASONRY	PLASTER	ACQUIT.	TILE	
CLOSET	114	VINYL ASB.		TERAZZO	TERAZZO	TERAZZO	TERAZZO	
LAVATORY	115	VINYL ASB.	RUBBER	TERAZZO	TERAZZO	TERAZZO	TERAZZO	
DRESSING ROOM	116	VINYL ASB.	RUBBER	MASONRY	PLASTER	ACQUIT.	TILE	
CLOSET	117	CONC.		TERAZZO	TERAZZO	TERAZZO	TERAZZO	
HALL	118	VINYL ASB.	RUBBER	TERAZZO	TERAZZO	TERAZZO	TERAZZO	
STORAGE	119	CONC.		MASONRY	PLASTER	ACQUIT.	TILE	
MEN'S REST ROOM	120	TERAZZO	TERAZZO	TERAZZO	TERAZZO	TERAZZO	TERAZZO	
CLUB ROOM	121	VINYL ASB.	RUBBER	TERAZZO	TERAZZO	TERAZZO	TERAZZO	
RECREATION ROOM	122	VINYL ASB.	RUBBER	TERAZZO	TERAZZO	TERAZZO	TERAZZO	
STORAGE	113A	CONC.		MASONRY	PLASTER	ACQUIT.	TILE	
STORAGE	201	CONC.	RUBBER	TERAZZO	TERAZZO	TERAZZO	TERAZZO	
CLUB LOFT	202	VINYL ASB.	RUBBER	TERAZZO	TERAZZO	TERAZZO	TERAZZO	
STORAGE	203	CONC.	RUBBER	TERAZZO	TERAZZO	TERAZZO	TERAZZO	
STAIR A		VINYL ASB.		MASONRY	PLASTER	ACQUIT.	TILE	
STAIR B		VINYL ASB.		MASONRY	PLASTER	ACQUIT.	TILE	
STAIR C		VINYL ASB.		MASONRY	PLASTER	ACQUIT.	TILE	
STAIR D		VINYL ASB.	RUBBER	MASONRY	PLASTER	ACQUIT.	TILE	
STAIR E		VINYL ASB.	RUBBER	MASONRY	PLASTER	ACQUIT.	TILE	
STAIR F		VINYL ASB.	RUBBER	MASONRY	PLASTER	ACQUIT.	TILE	

