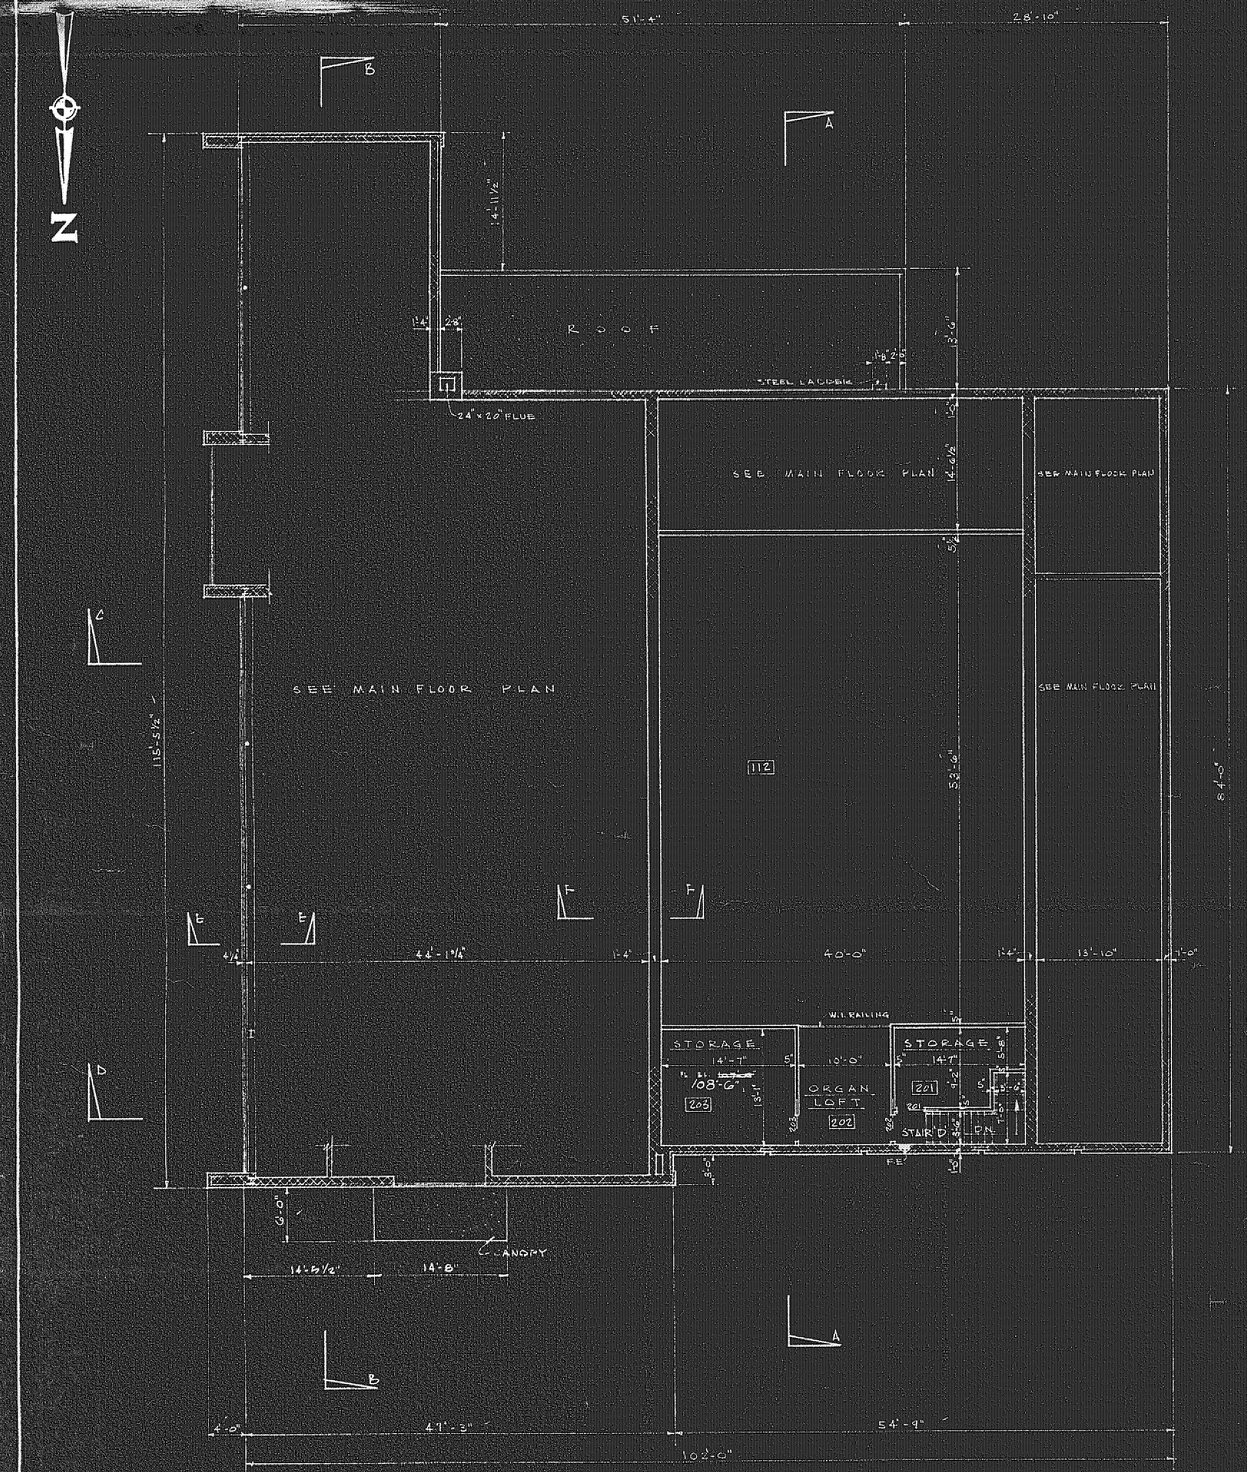

MEZZANINE PLAN

SCALE: 1/8" = 1'-0"

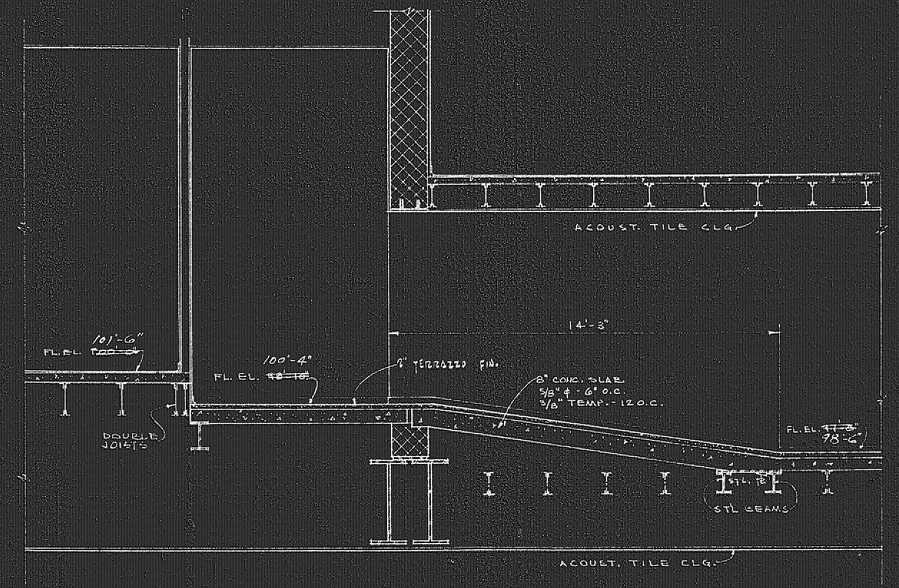

SECTION U-U

SCALE: 3/8" = 1'-0"

NOTE: FOR LOCATION OF SECTION SEE DRAWING A-3

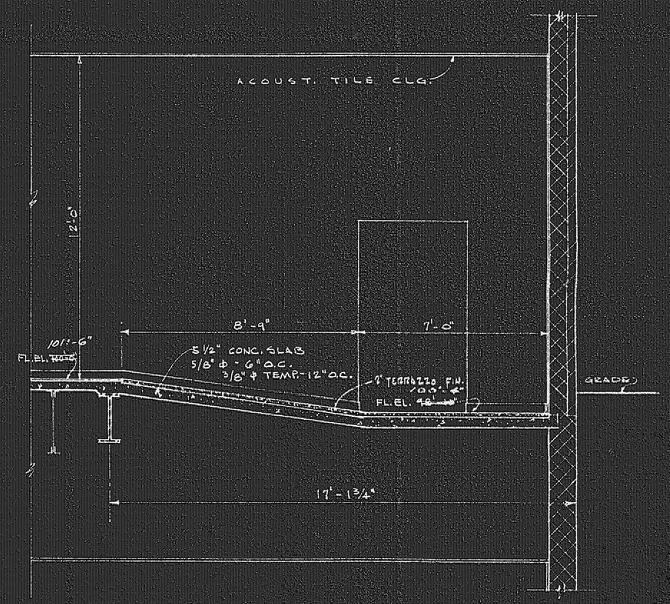

SECTION T-T

SCALE: 3/8" = 1'-0"

NOTE: FOR LOCATION OF SECTION SEE DRAWING A-3

STATE OF OHIO
RUDOLPH J. ORGLER
1662
REGISTERED ARCHITECT

JOB No.	Dr'n. By	Ch'k'd By	DATE	REVISED	SHT. No
5654-A	BSK	RJO	1-29-60	2-4-60 2-10-60	A-4