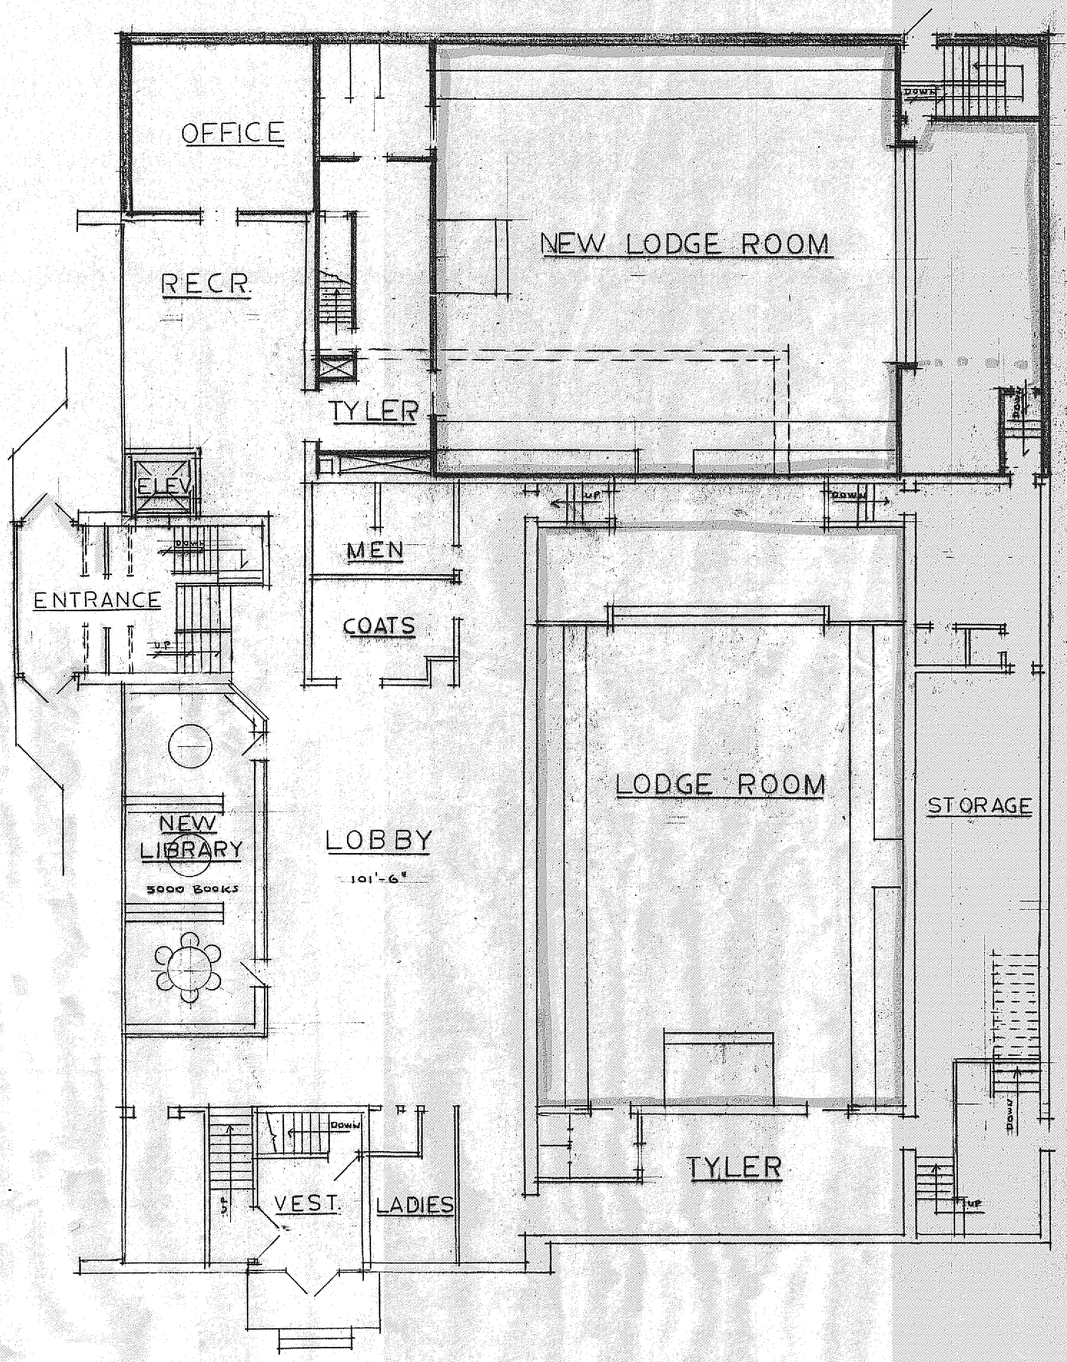

MAIN LEVEL PLAN

SCALE 1/8"=1'-0"

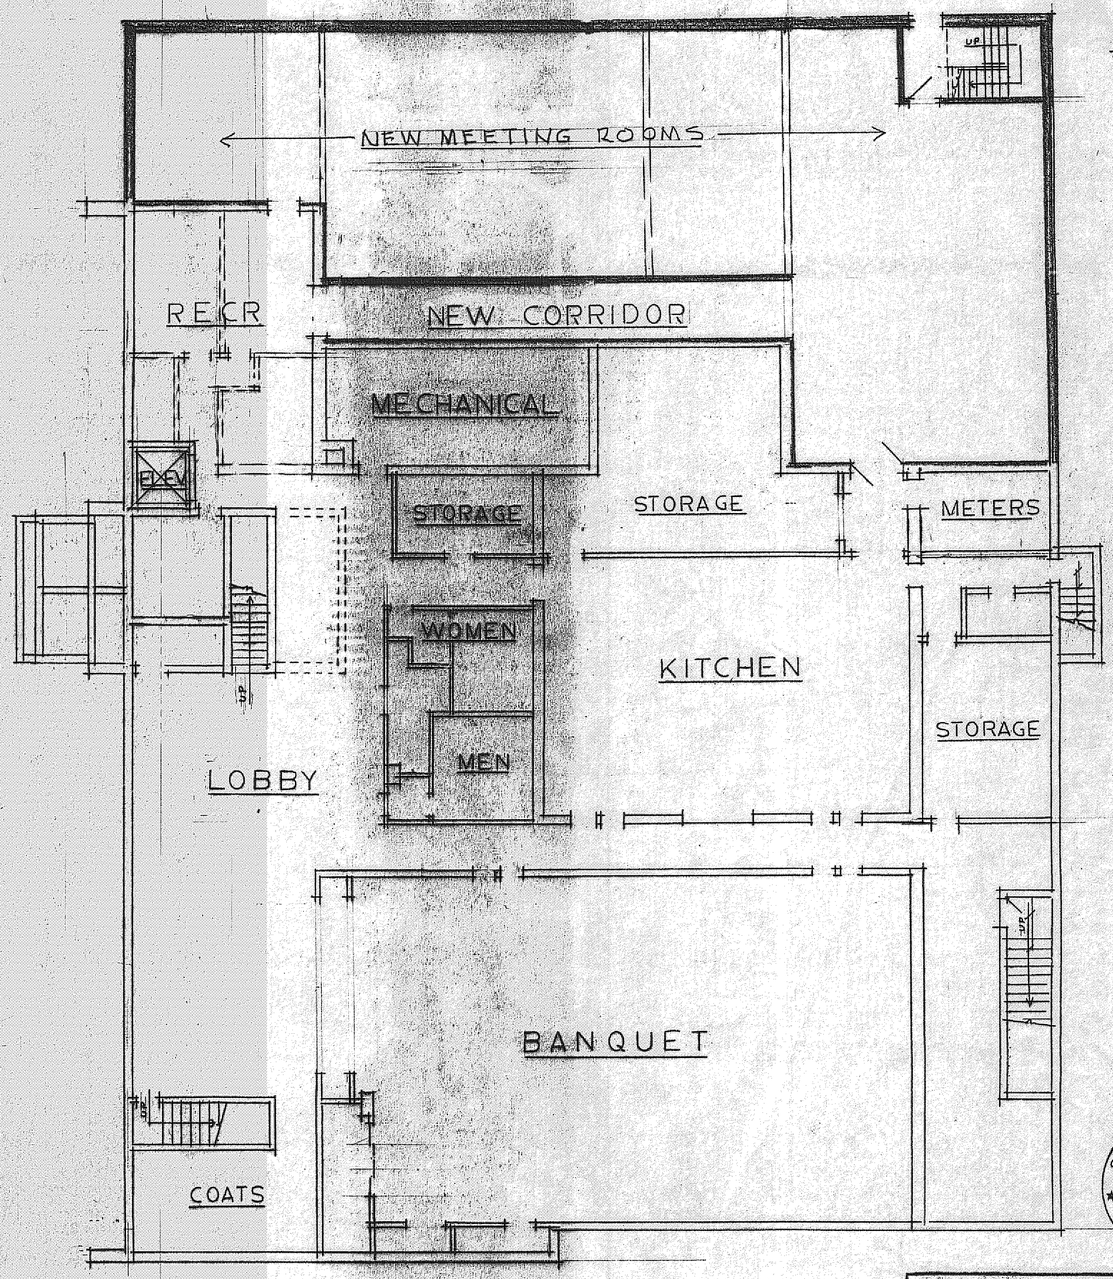

LOWER LEVEL PLAN

STATE OF OHIO
RUSSELL R. PECK
1156
REGISTERED ARCHITECT

SCHEME "A"

TITLE:		
SCALE:	COMM. NO:	SET NO.
DATE:	DRAWN BY:	

RUSSELL RALPH PECK
ARCHITECT
2140 Lee Road Cleveland Hts., Ohio 44118

SHEET NO.